DRAFT ONLY
NOT TO BE USED
FOR
CONSTRUCTION

1 2 3 4

C

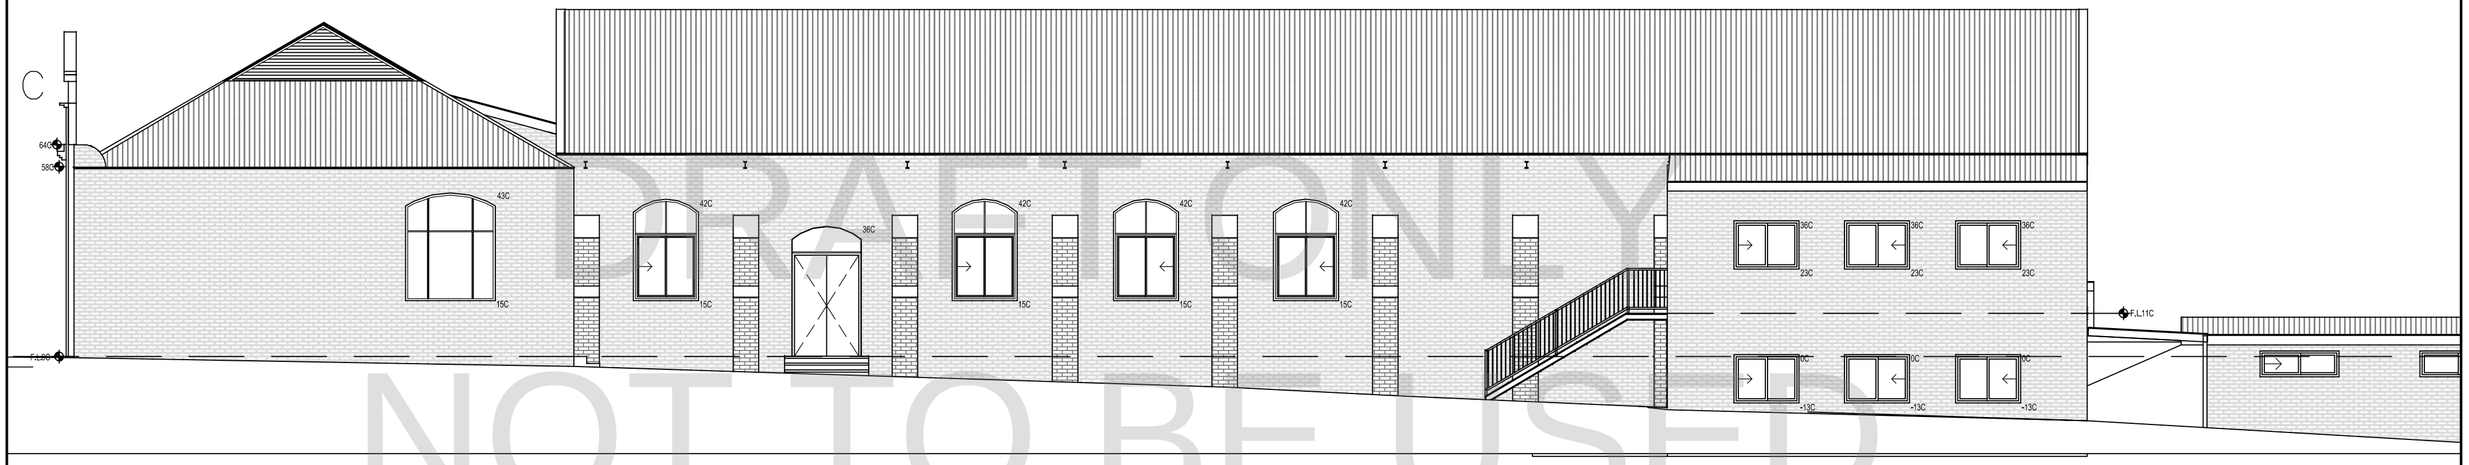

1 RH SIDE ELEVATION
1:100

B

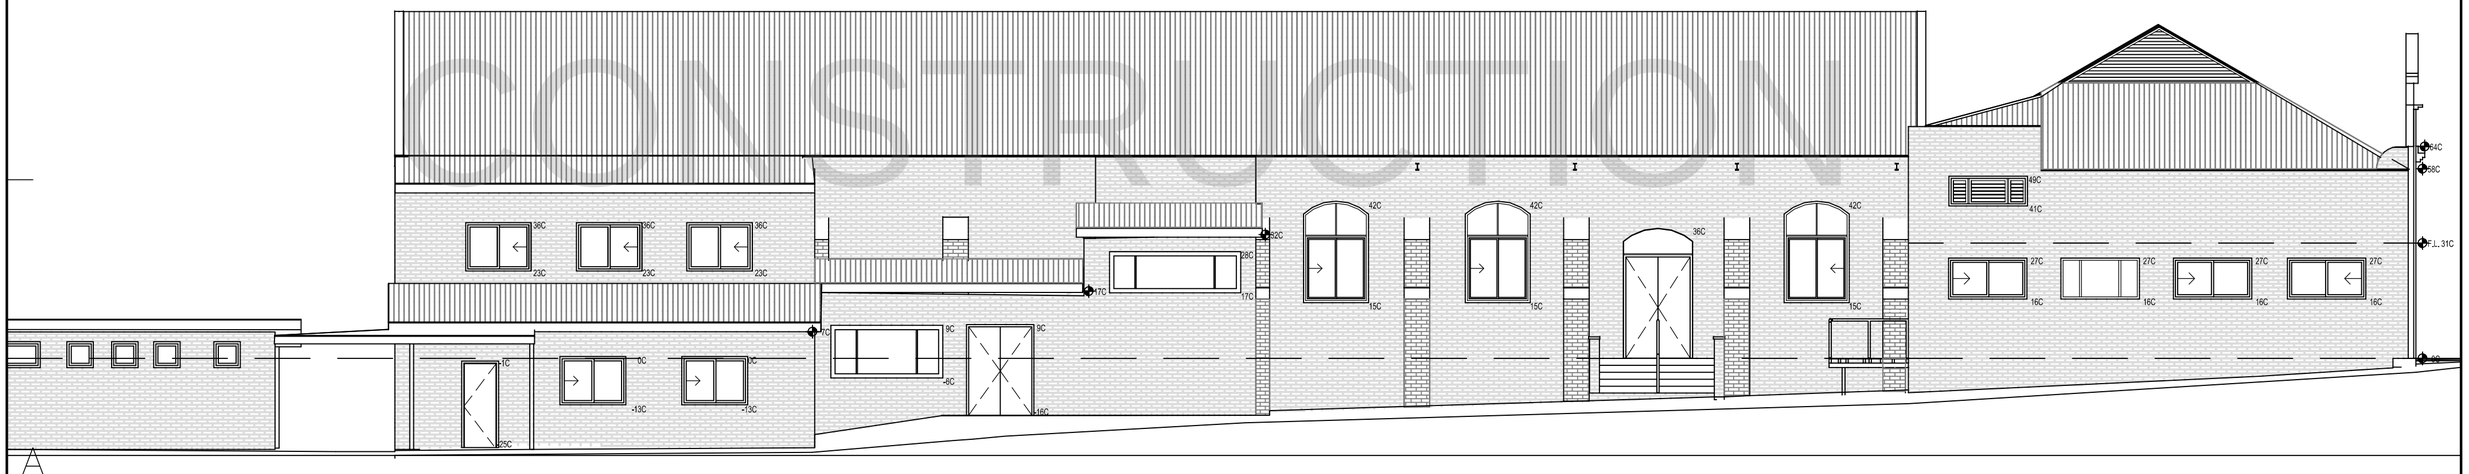

A

2 LH SIDE ELEVATION
1:100

DRAWING A-107	DATE: 24-Mar-17	REV:
PROJECT NO: 2017-01-03		
CAD DWG FILE: A-107 ELEVATIONS.DWG		
DRAWN BY: John Holding		

SHEET TITLE
ELEVATIONS

PROJECT
PROPOSED CHANGES TO MEMORIAL HALL
GOOMALLING

NOTE:
THE CONTRACTOR MUST VERIFY ALL DIMENSIONS ON SITE. ANY DISCREPANCIES FOUND TO BE REPORTED TO E.H.D.S. FOR CLARIFICATION BEFORE WORK COMMENCES. SHOULD ANY CLAIM BE LODGED AGAINST E.H.D.S. THEN THE MAXIMUM LIABILITY ACCEPTED BY E.H.D.S WILL BE THE TOTAL MONIES RECEIVED FOR PROFESSIONAL SERVICES.
THE DESIGN AND DRAWING SHALL ALWAYS REMAIN THE PROPERTY OF E.H.D.S.AND MAY NOT BE FULLY OR IN PART REPRODUCED OR ALTERED IN ANY WAY WITH OUT THE WRITTEN PERMISSION OF THE PROPRIETORS.

EASTERN HILLS
DRAFTING SERVICES
EHDS
www.ehds.com.au
PO BOX 167
WOOROLOO
WA 6558
PHONE 08 95731097
MOBILE 0428491135

1 2